


# MASTER PLAN
## FOR
## KUNNAMKULAM TOWN - 2031


**(MP/ 04/ II)**


**Proposed Transportation Plan - 2031**

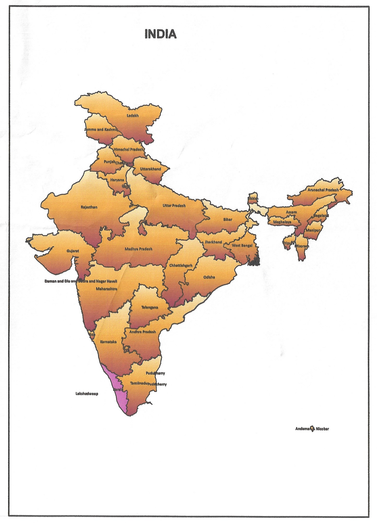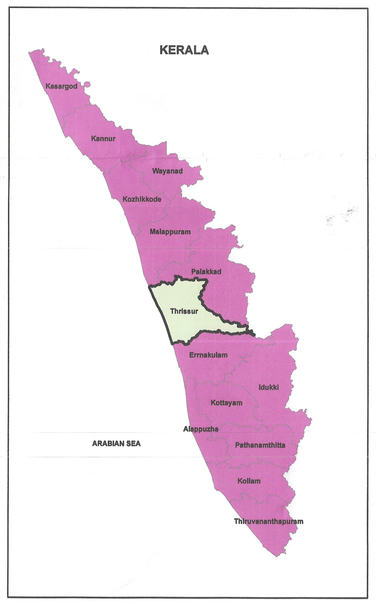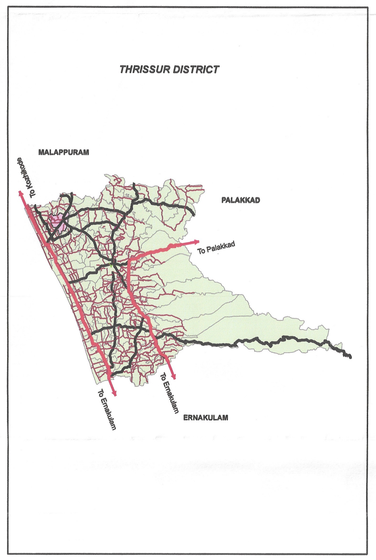


## Legend

- Junction
- Municipal boundary
- Village boundary
- Ward boundary
- Elevated highway
- 22 m wide road
- 18 m wide road
- 15 m wide road
- 12 m wide road
- 12 m wide proposed road
- 10 m wide road
- 10 m wide proposed road
- 9 m wide road
- 8 m wide road
- 8 m wide proposed road
- Other roads
- Traffic and Transportation use zone
- Water bodies

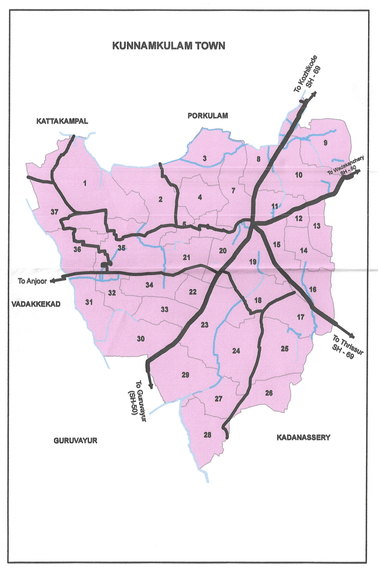N

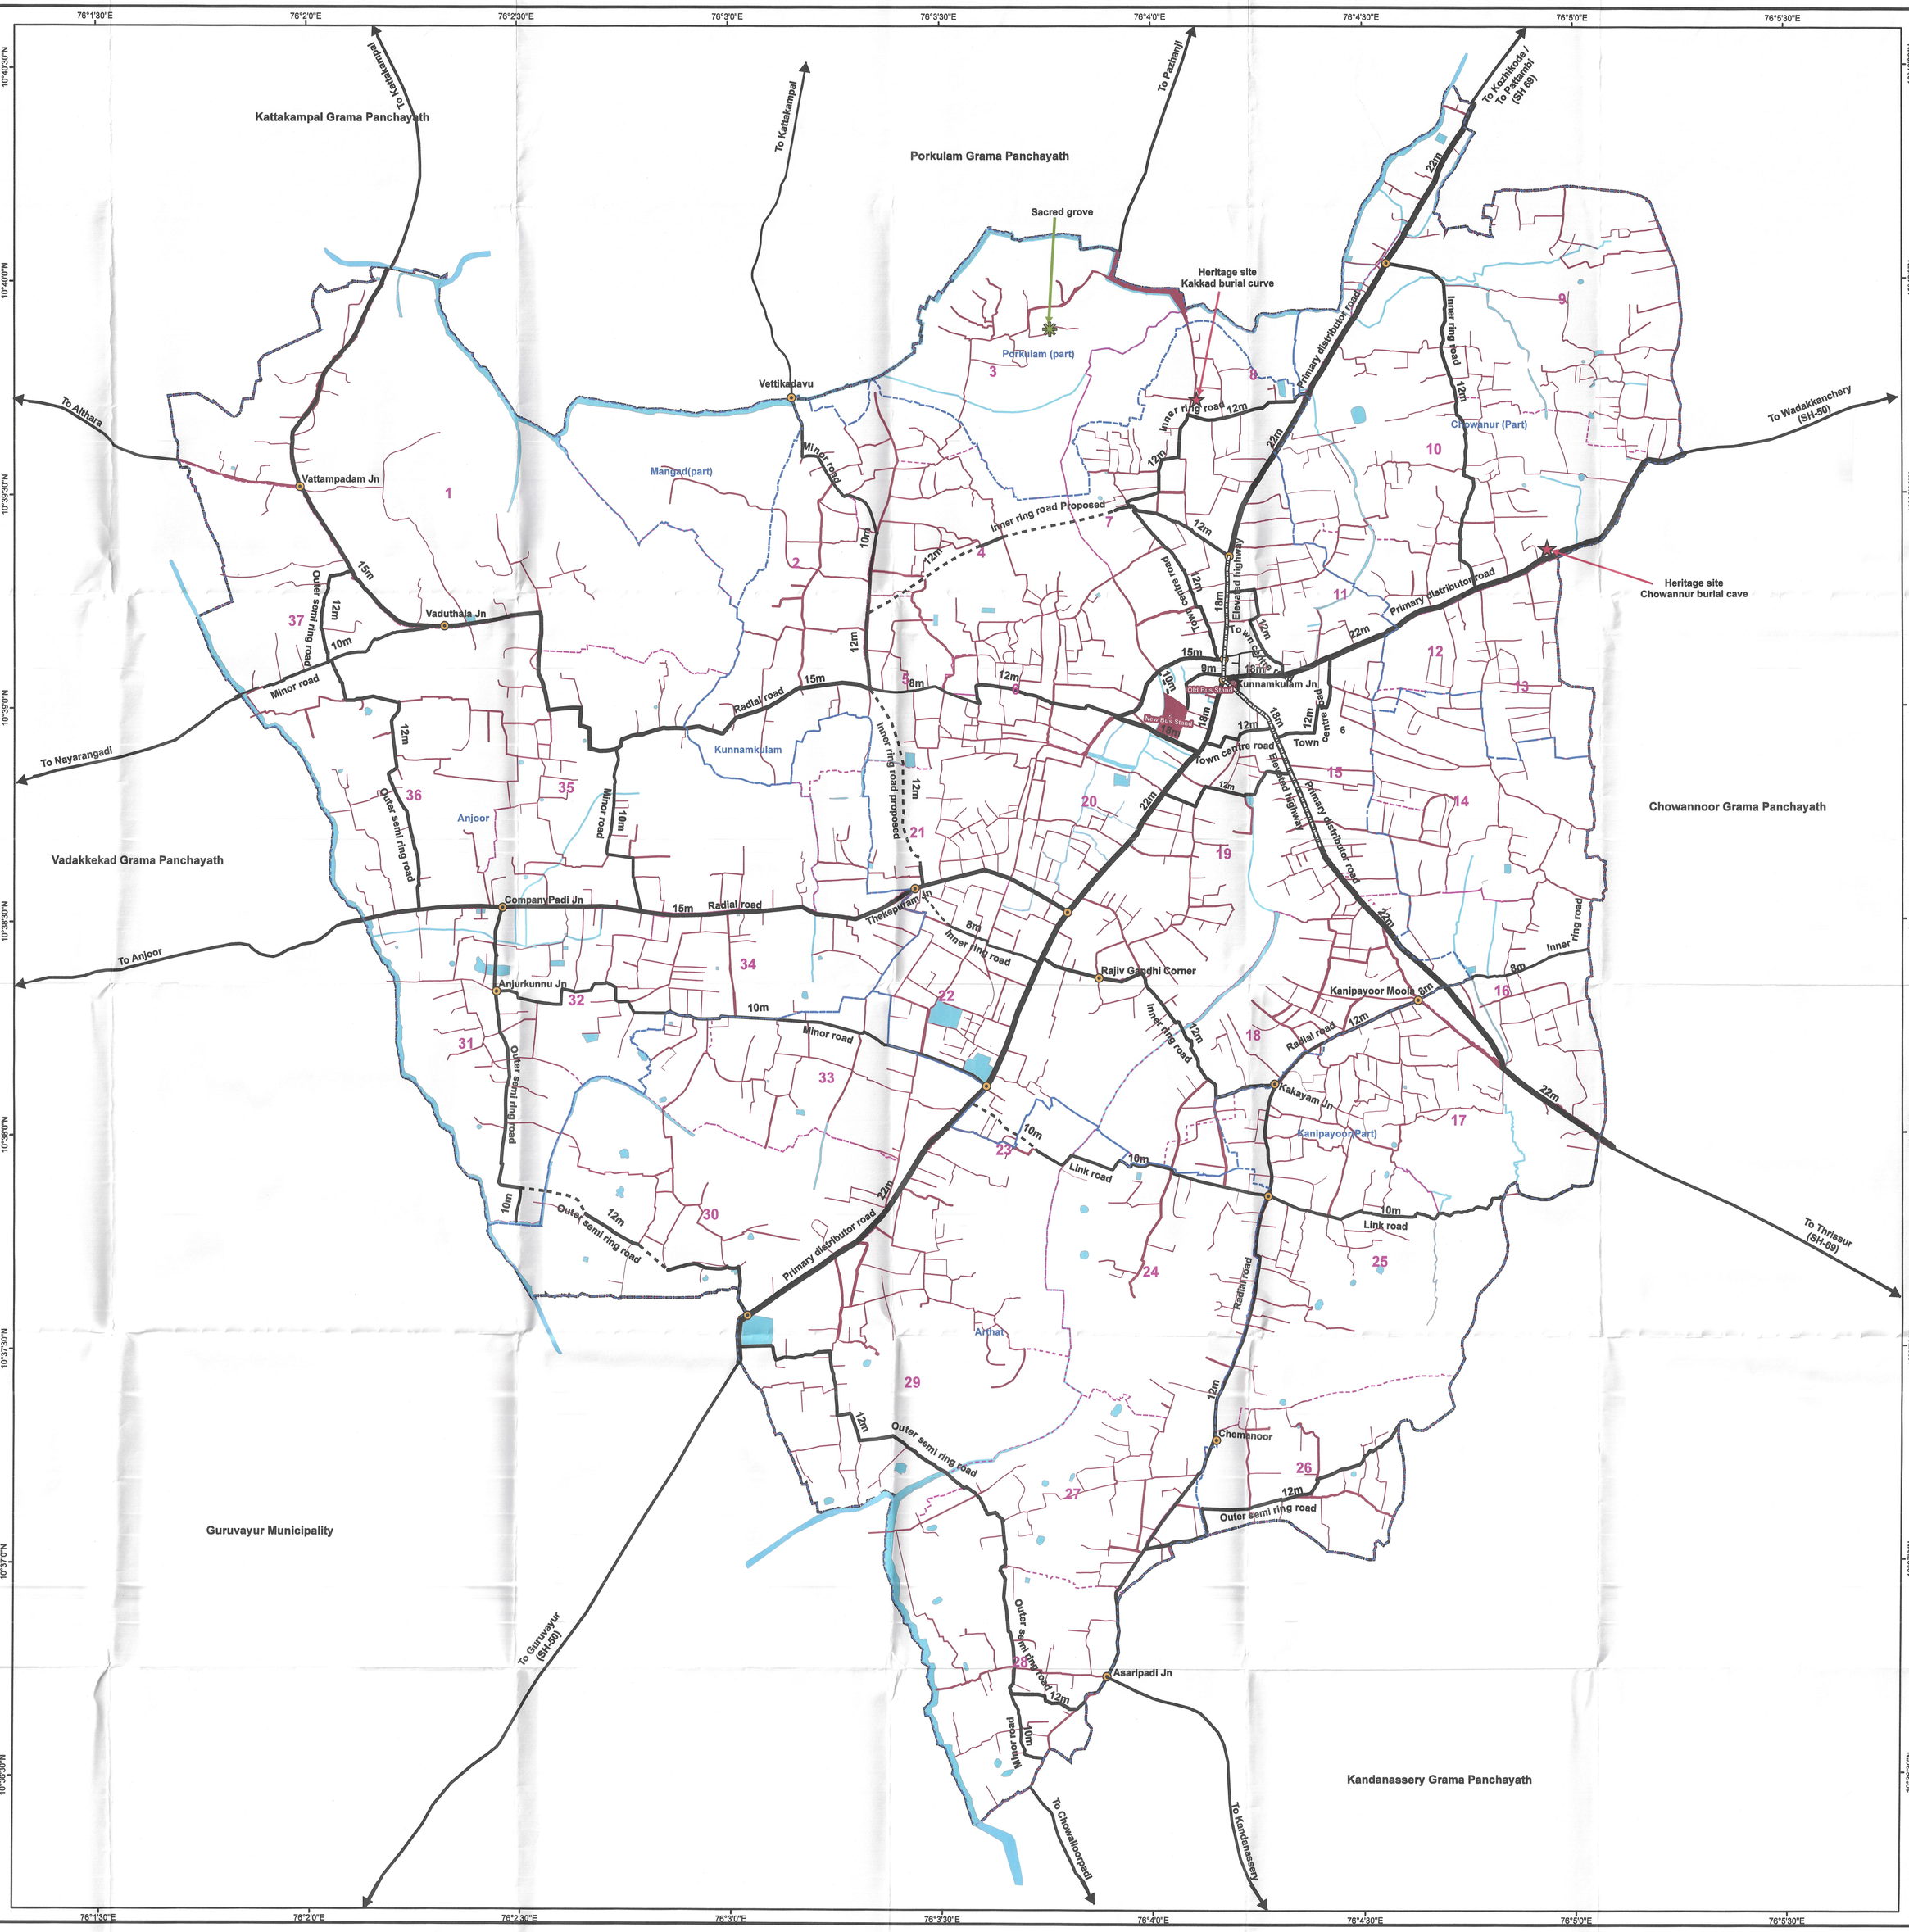SCALE - 1:10,000

**KUNNAMKULAM MUNICIPALITY**

SECRETARY — CHAIRPERSON

**OFFICE OF THE DISTRICT TOWN PLANNER, LSGD PLANNING, THRISSUR**

DRAFTSMAN
ASSISTANT TOWN PLANNER
DEPUTY TOWN PLANNER
TOWN PLANNER

**OFFICE OF THE CHIEF TOWN PLANNER, LSGD PLANNING, THIRUVANANTHAPURAM**

ASSISTANT TOWN PLANNER
DEPUTY TOWN PLANNER
TOWN PLANNER
SENIOR TOWN PLANNER
CHIEF TOWN PLANNER (PLANNING)

**LOCAL SELF GOVERNMENT DEPARTMENT**

SECRETARY TO GOVERNMENT