MASTER PLAN FOR THRISSUR CITY

Proposed Transportation Network - 2039
MP/04/II



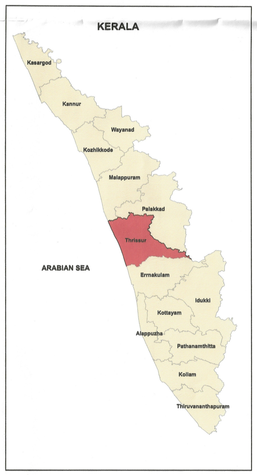

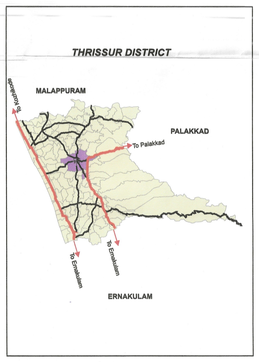



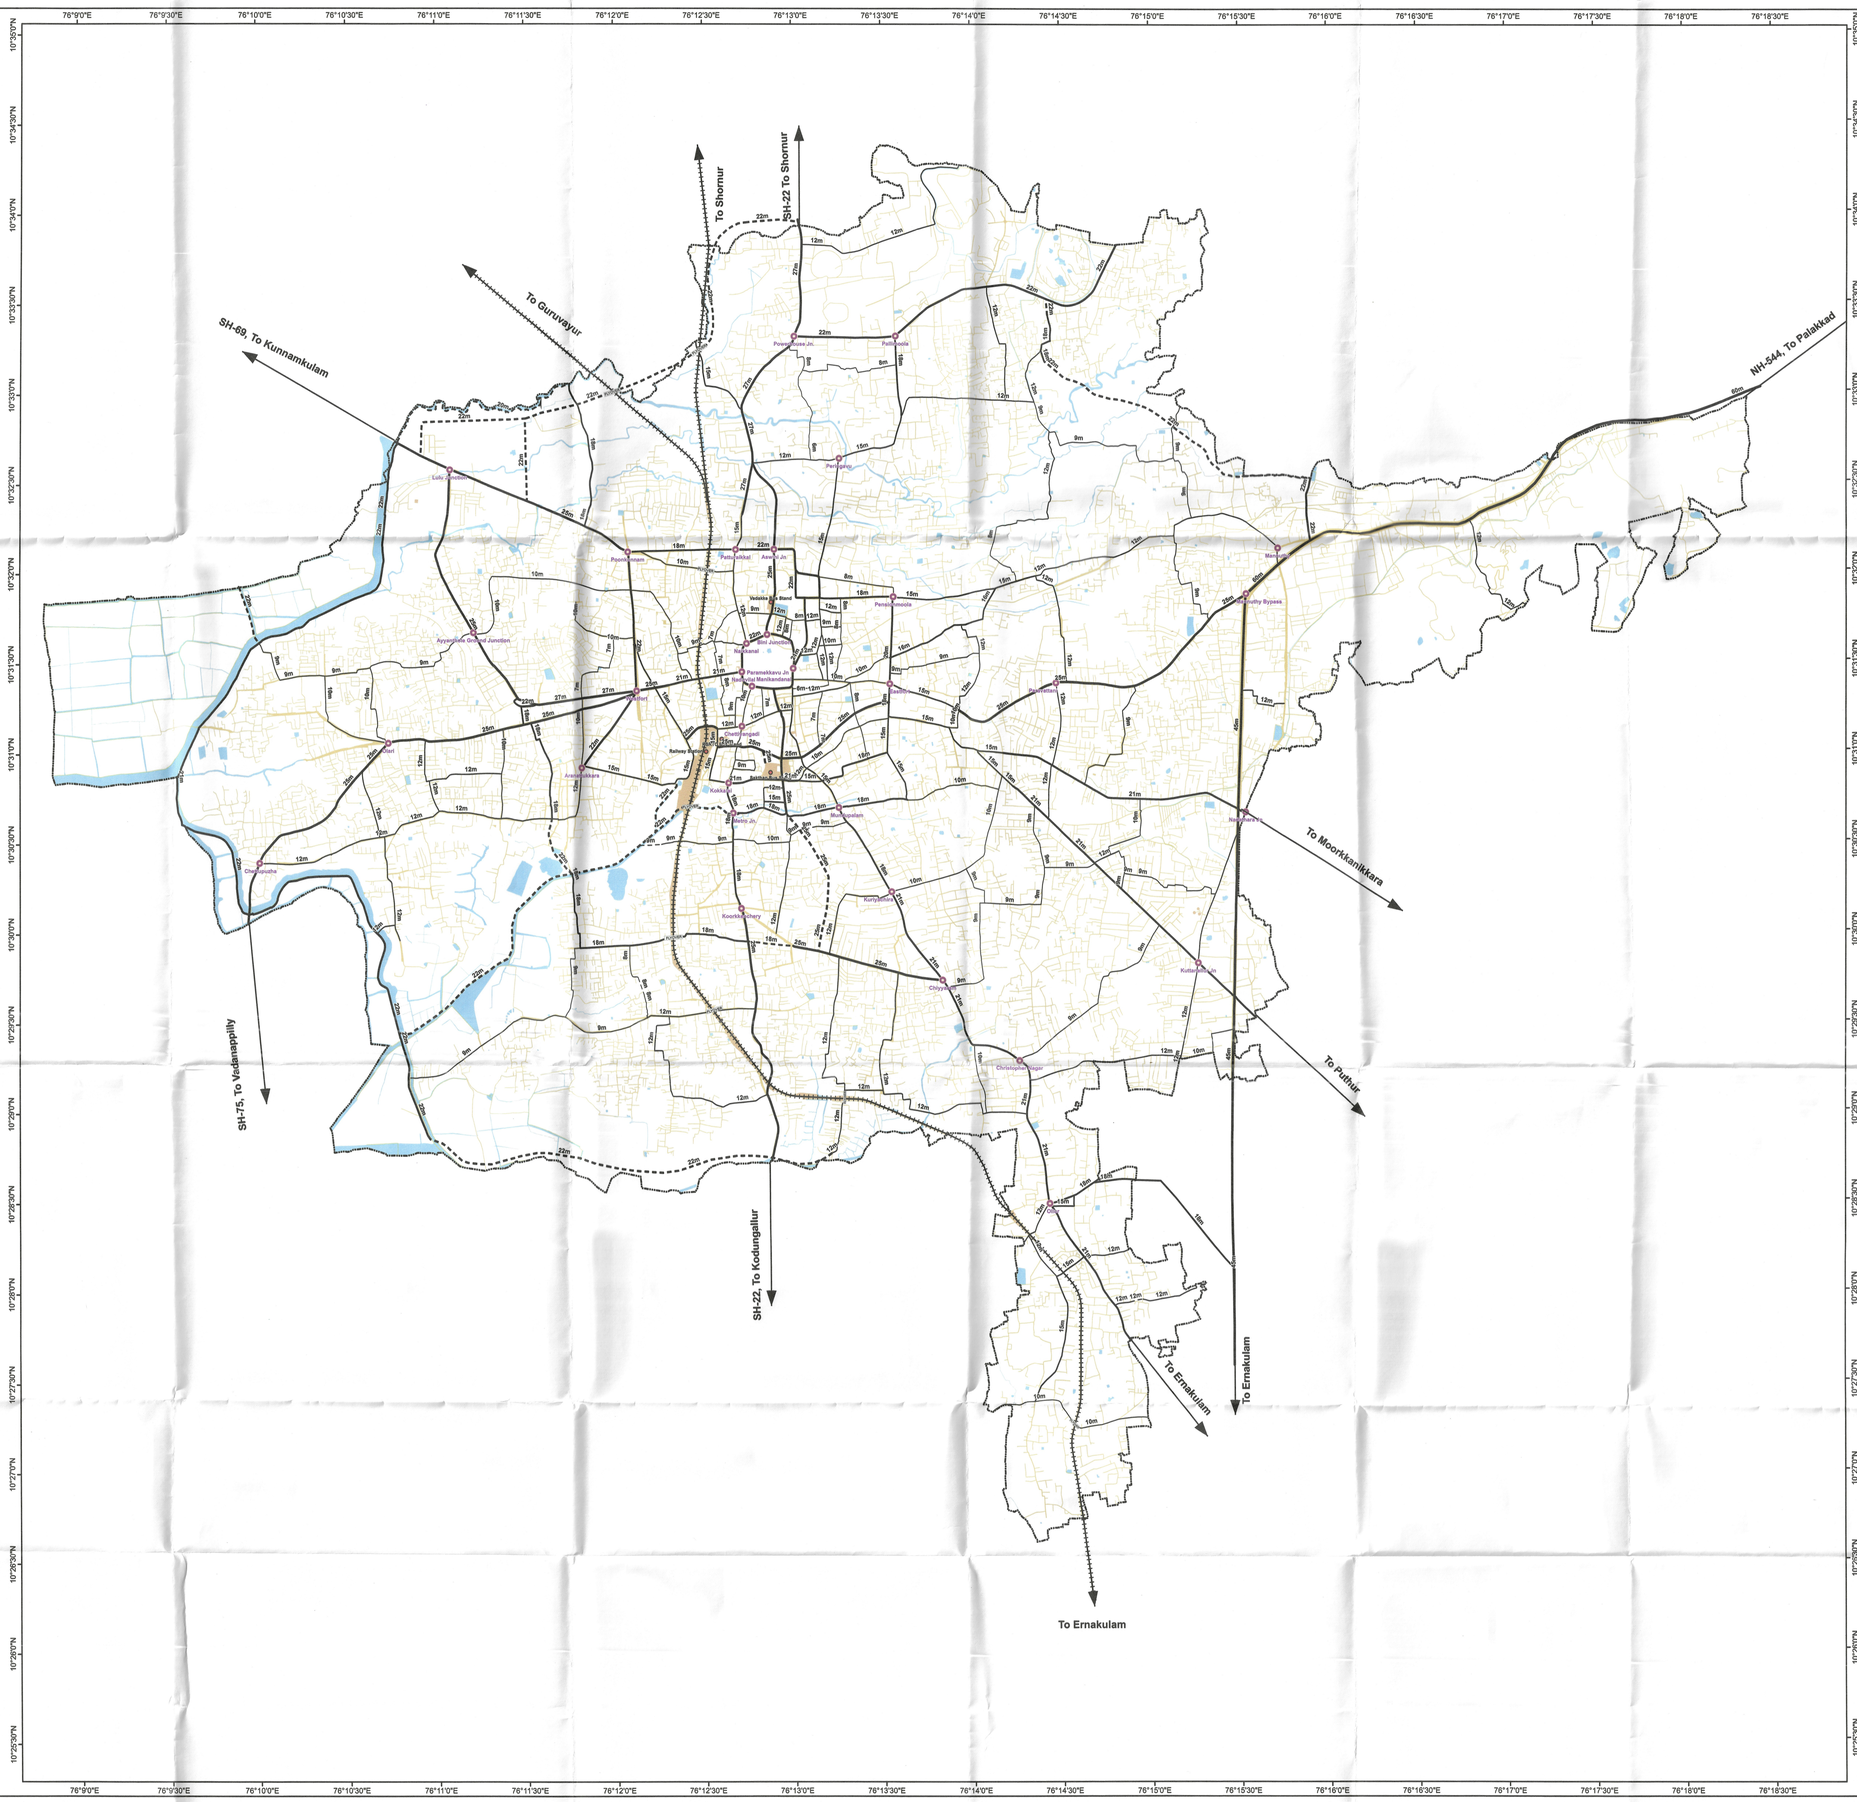

Legend

- Corporation Boundary
- Railwayline
- Junctions
- Existing Roads
- Transportation Zone
- Waterbodies

Roads to be Widened	Proposed Roads
5m	8m
6m	9m
7m	12m
8m	15m
9m	18m
10m	20m
12m	21m
15m	22m
16m	25m
18m	27m
21m	
22m	
24m	
25m	
27m	
45m	
60m	

1:22,000

0 0.375 0.75 1.5 2.25 3 Kilometers

THRISSUR MUNICIPAL CORPORATION

SECRETARY — MAYOR

OFFICE OF THE DISTRICT TOWN PLANNER, LSGD PLANNING, THRISSUR

DRAFTSMAN

ASSISTANT TOWN PLANNER

DEPUTY TOWN PLANNER — TOWN PLANNER

OFFICE OF THE CHIEF TOWN PLANNER, LSGD PLANNING, THIRUVANANTHAPURAM

ASSISTANT TOWN PLANNER

DEPUTY TOWN PLANNER

TOWN PLANNER

SENIOR TOWN PLANNER — CHIEF TOWN PLANNER (PLANNING)

LOCAL SELF GOVERNMENT DEPARTMENT

Dr. SHARMILA MARY JOSEPH IAS
Principal Secretary
Local Self Government Department
Government of Kerala

PRINCIPAL SECRETARY TO GOVERNMENT