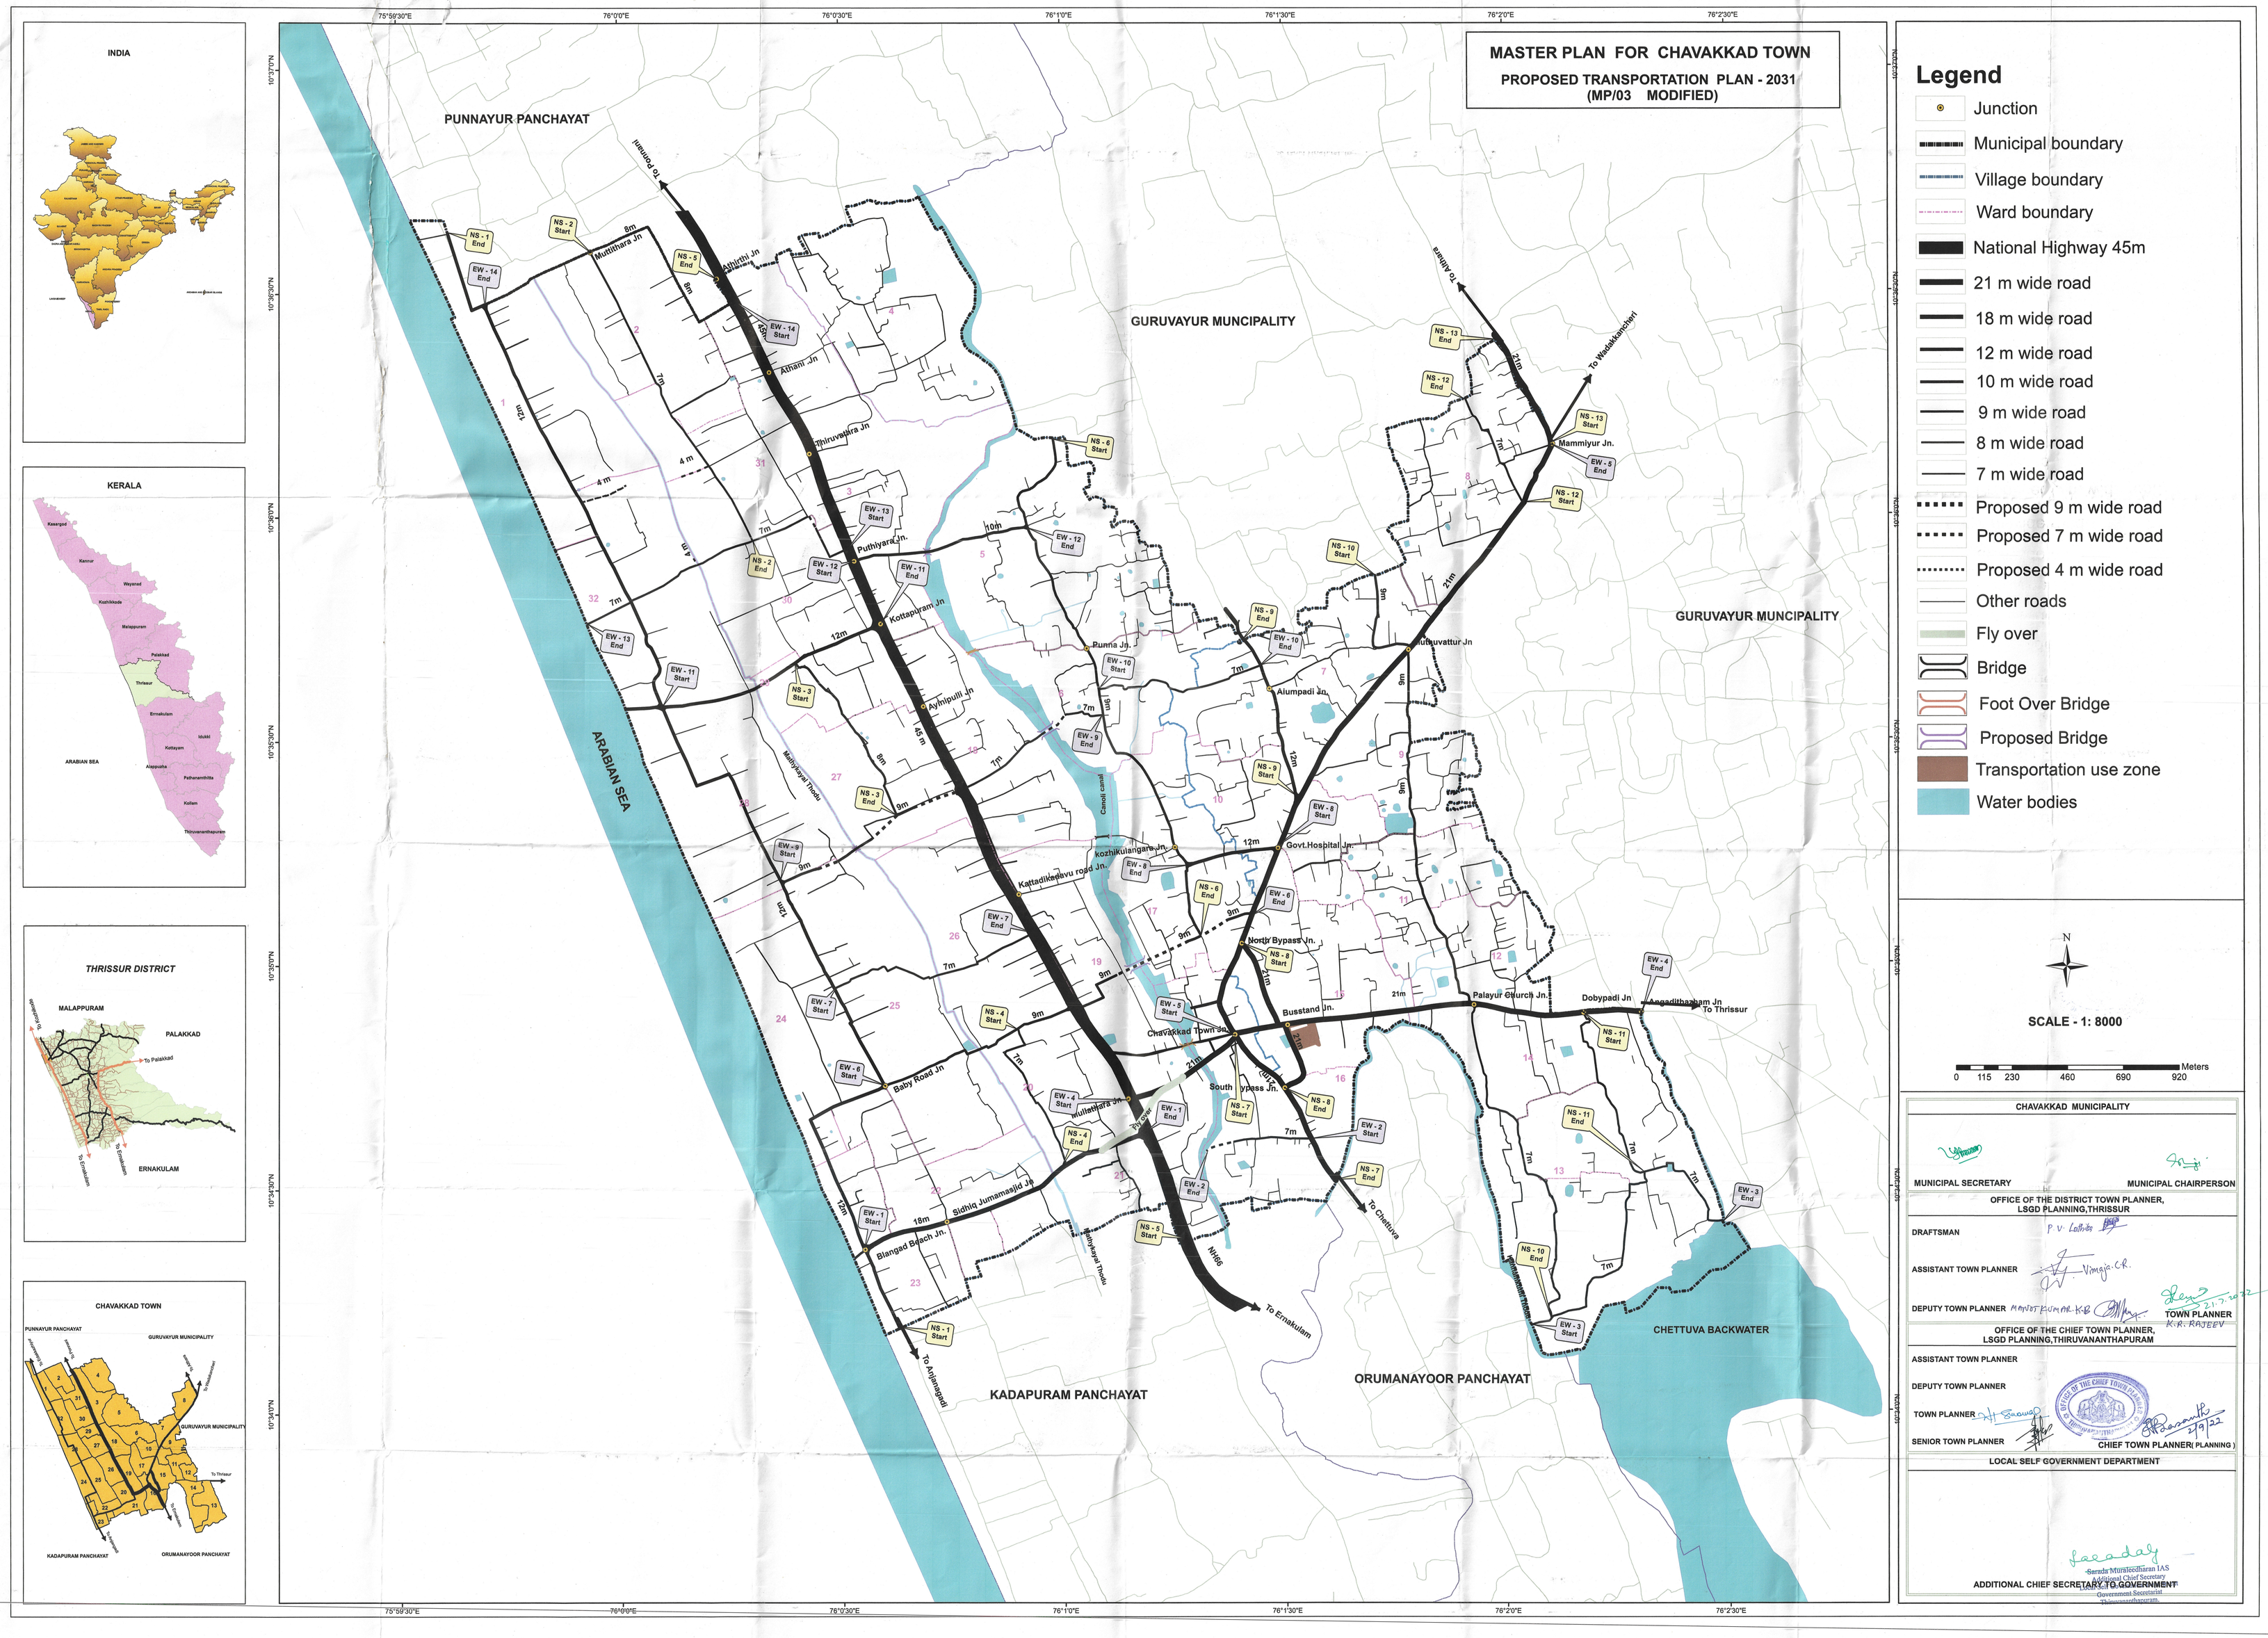
MASTER PLAN FOR CHAVAKKAD TOWN
PROPOSED TRANSPORTATION PLAN - 2031
(MP/03 MODIFIED)
Legend
Junction
Municipal boundary
Village boundary
Ward boundary
National Highway 45m
21 m wide road
18 m wide road
12 m wide road
10 m wide road
9 m wide road
8 m wide road
7 m wide road
Proposed 9 m wide road
Proposed 7 m wide road
Proposed 4 m wide road
Other roads
Fly over
Bridge
Foot Over Bridge
Proposed Bridge
Transportation use zone
Water bodies
SCALE - 1: 8000
0 115 230 460 690 920 Meters
INDIA
KERALA
THRISSUR DISTRICT
CHAVAKKAD TOWN
PUNNAYUR PANCHAYAT
GURUVAYUR MUNCIPALITY
KADAPURAM PANCHAYAT
ORUMANAYOOR PANCHAYAT
CHETTUVA BACKWATER
ARABIAN SEA
To Ponnani
To Athara
To Wadakkancheri
To Thrissur
To Ernakulam
To Chettuva
To Anjanagadi
Muttithara Jn
Athirthi Jn
Athani Jn
Thiruvattara Jn
Puthiyara Jn.
Kottapuram Jn
Aymipulli Jn
Punna Jn.
Alumpadi Jn.
Kuthuvattur Jn
Mammiyur Jn.
Govt.Hospital Jn.
Kozhikulangara Jn.
Kattadikadavu road Jn.
North Bypass Jn.
Busstand Jn.
Chavakkad Town Jn.
South Bypass Jn.
Palayur Church Jn.
Dobypadi Jn
Angadithazham Jn
Baby Road Jn
Mullathara Jn
Sidhiq Jumamasjid Jn
Blangad Beach Jn.
Mathykayal Thodu
Canoli canal
NH66
CHAVAKKAD MUNICIPALITY
MUNICIPAL SECRETARY
MUNICIPAL CHAIRPERSON
OFFICE OF THE DISTRICT TOWN PLANNER, LSGD PLANNING,THRISSUR
DRAFTSMAN
ASSISTANT TOWN PLANNER
DEPUTY TOWN PLANNER
TOWN PLANNER
OFFICE OF THE CHIEF TOWN PLANNER, LSGD PLANNING,THIRUVANANTHAPURAM
ASSISTANT TOWN PLANNER
DEPUTY TOWN PLANNER
TOWN PLANNER
SENIOR TOWN PLANNER
CHIEF TOWN PLANNER(PLANNING)
LOCAL SELF GOVERNMENT DEPARTMENT
ADDITIONAL CHIEF SECRETARY TO GOVERNMENT