


MASTER PLAN FOR MATTANNUR TOWN


PROPOSED ROAD NETWORK-2031

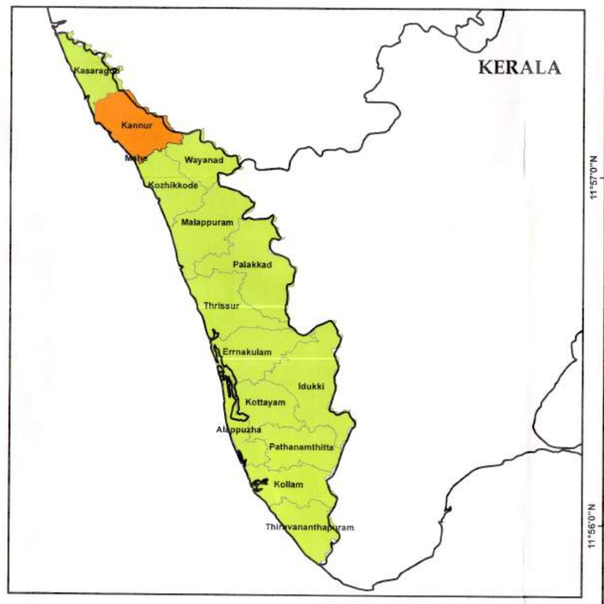

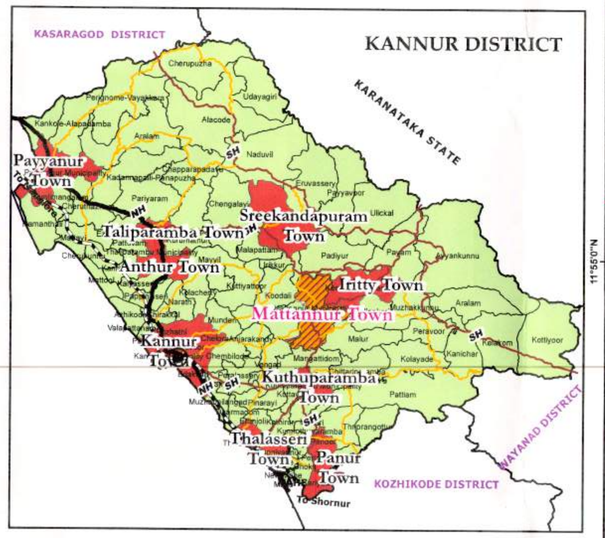

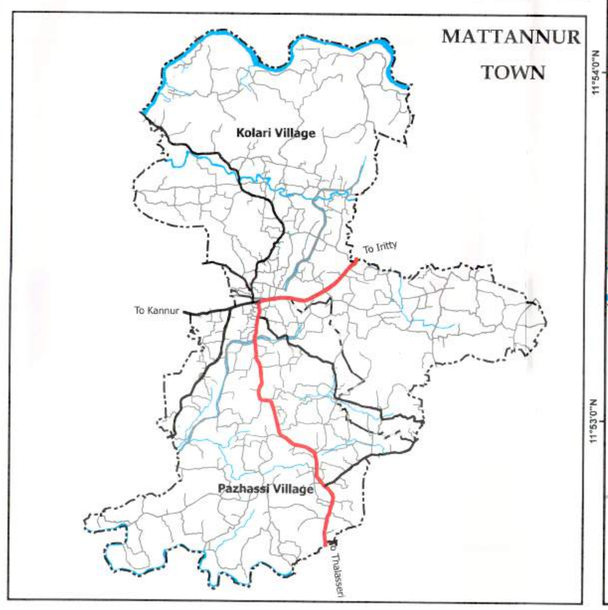



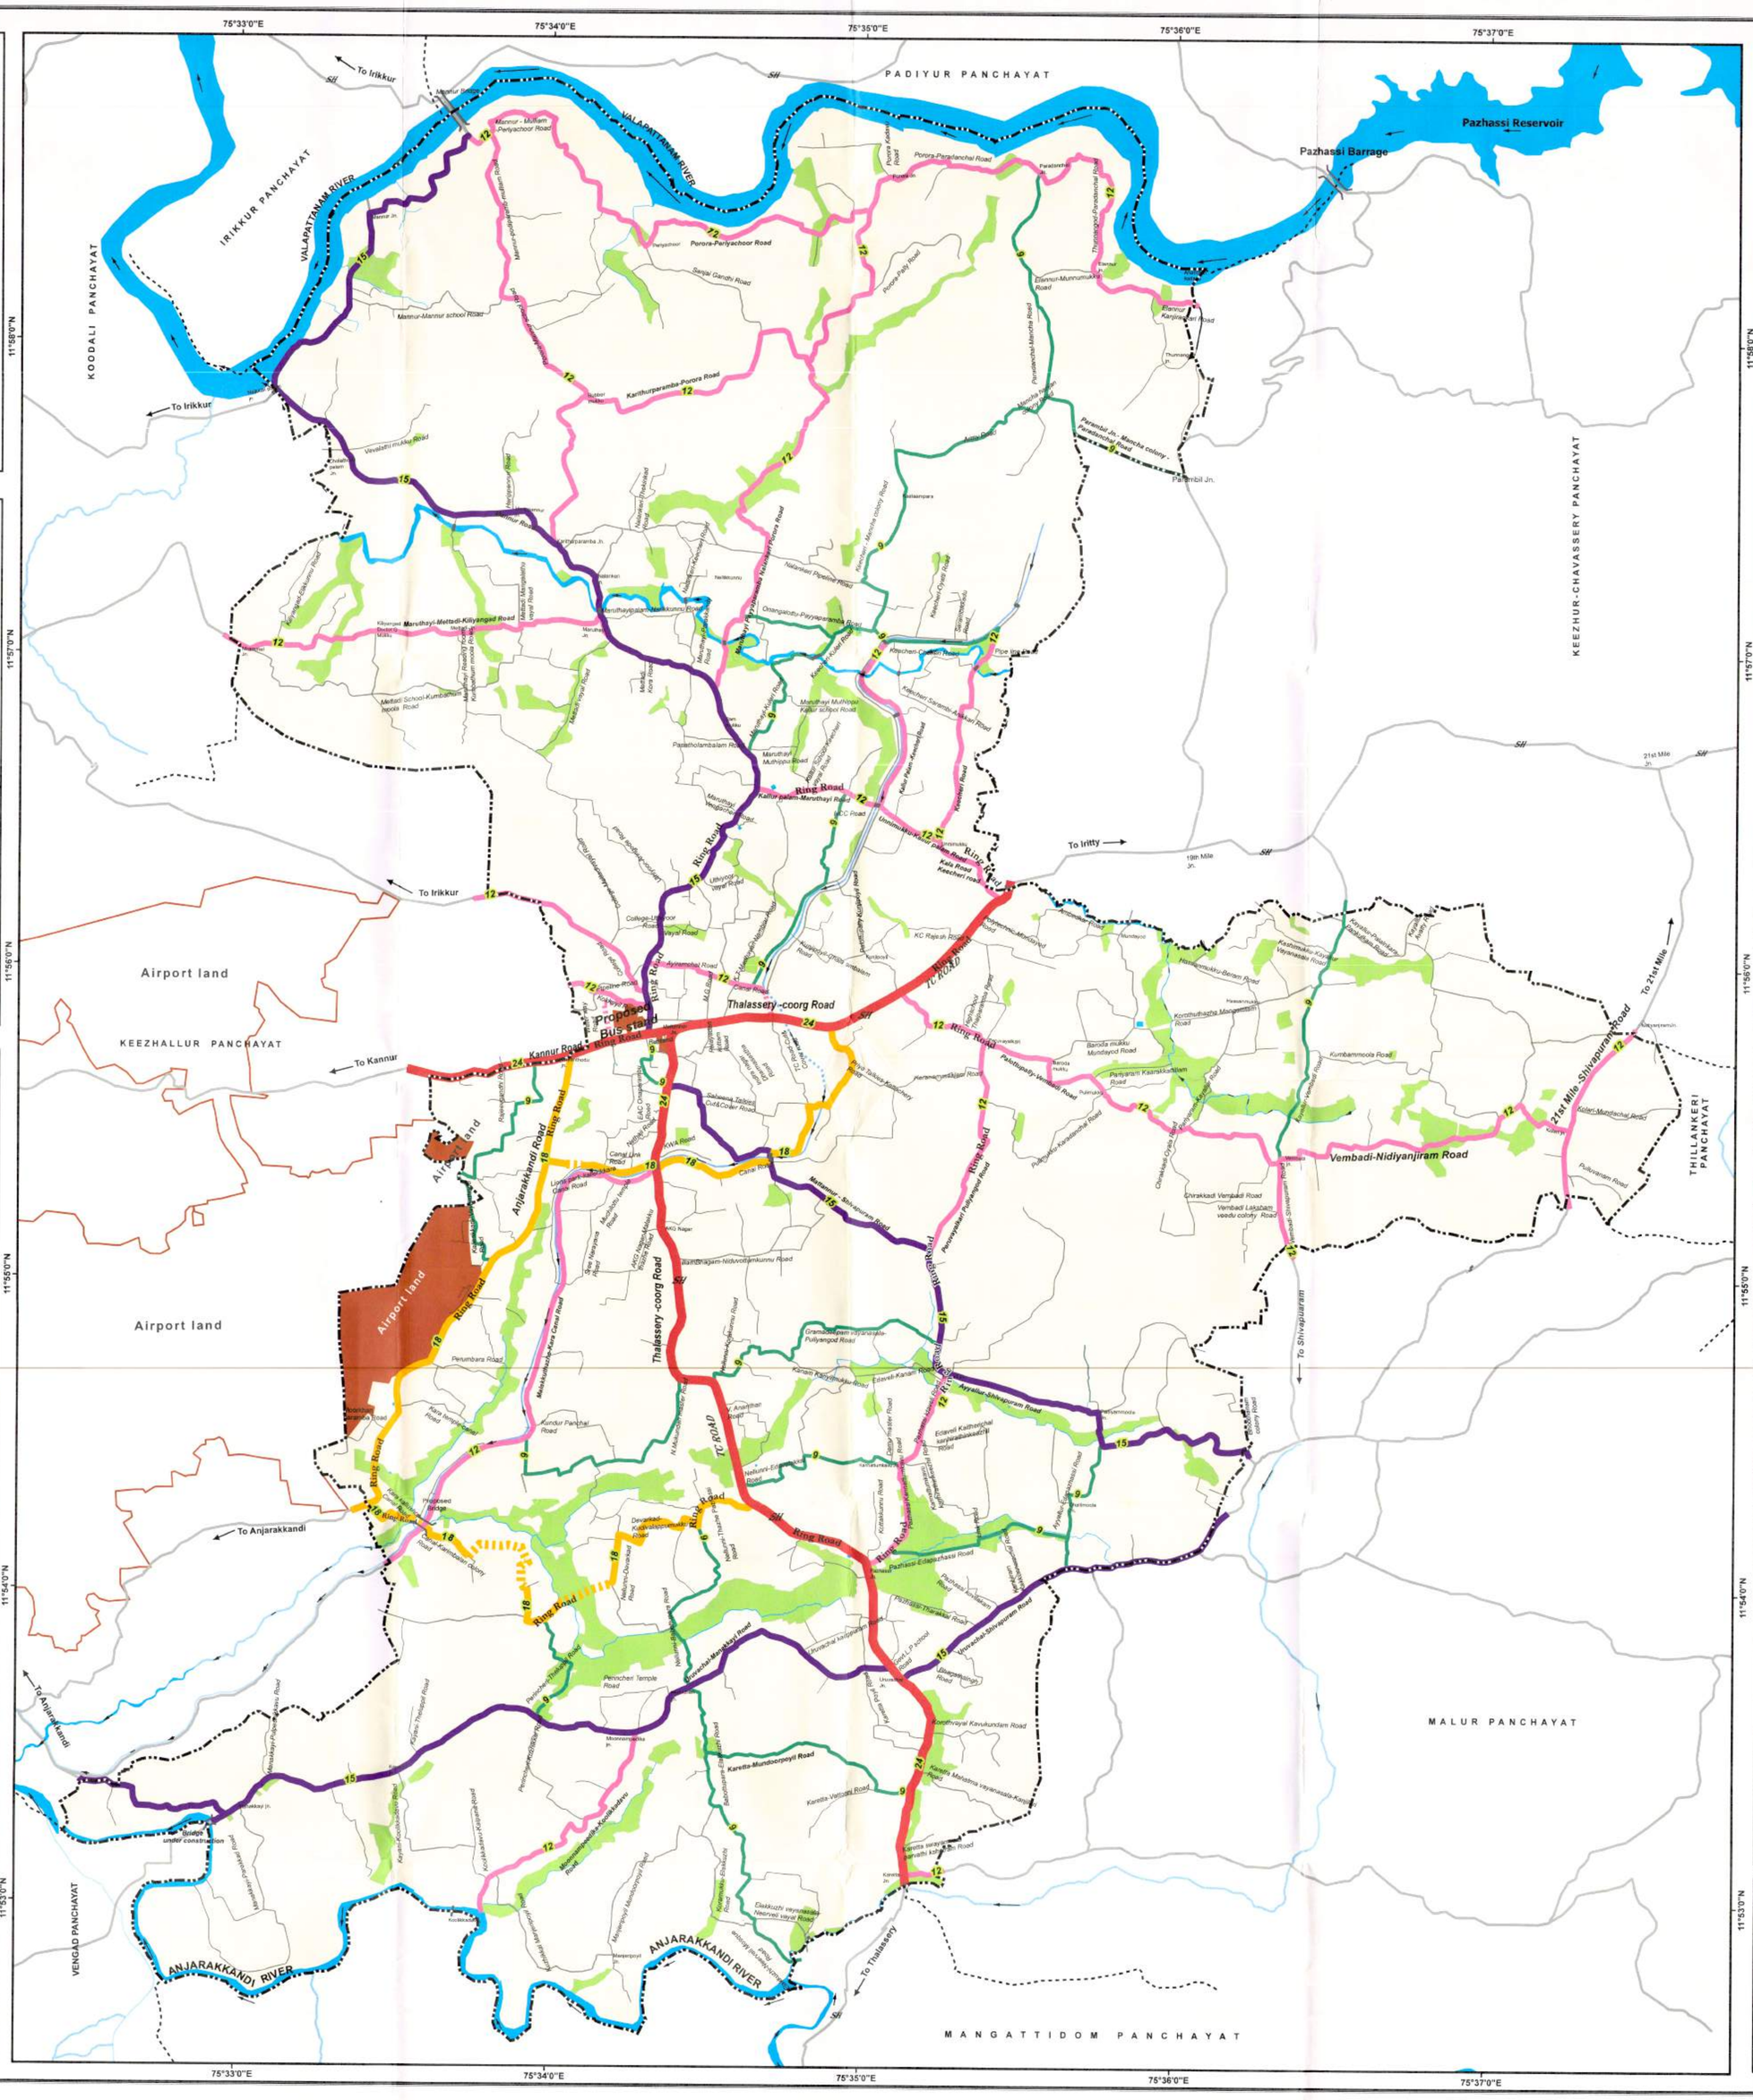

LEGEND

Proposed Width of Roads

- 24 m
- 18 m
- 15 m
- 12 m
- 9 m
- 6 m Widening for all other Municipal Roads
- Existing Roads (Surrounding Panchayat)
- Municipal Boundary
- Panchayat Boundary
- Canal
- Canal (Cut & Cover)
- Boundary of Airport land
- Traffic & Transportation Zone
- Paddy Field
- Water bodies

0 0.5 1 2 Kilometers

SCALE 1:15,000

DEPARTMENT OF TOWN & COUNTRY PLANNING

Office of the Town Planner (KANNUR)

Draftsman

Assistant Town Planner

Deputy Town Planner

Town Planner

Office of the Chief Town Planner (THIRUVANANTHAPURAM)

Assistant Town Planner 26/2/18 P.G. Prabodh Kumar ATP (Planning)

Deputy Town Planner

Town Planner 26.2.2018

Senior Town Planner T.JAYAKUMAR Senior Town Planner Office of the Chief Town Planner Thiruvananthapuram

Chief Town Planner (Planning) 26/2/18 GIGI GEORGE CHIEF TOWN PLANNER (PLANNING)

MATTANNUR MUNICIPALITY	LOCAL SELF GOVERNMENT DEPARTMENT
Chairman CHAIRMAN Kottayam Municipality	Secretary to Government Dr. B. ASHOK Secretary to Govt. of Kerala Local Self Govt. (Urban) Department Secretariat, Thiruvananthapuram - 695001 Ph: 0471 2333516, 2511214
Secretary SECRETARY MATTANNUR MUNICIPALITY	